NEVADA 1:50,000

EDITION 2-AMS

FALLON

SHEET 2262 IV
SERIES V796

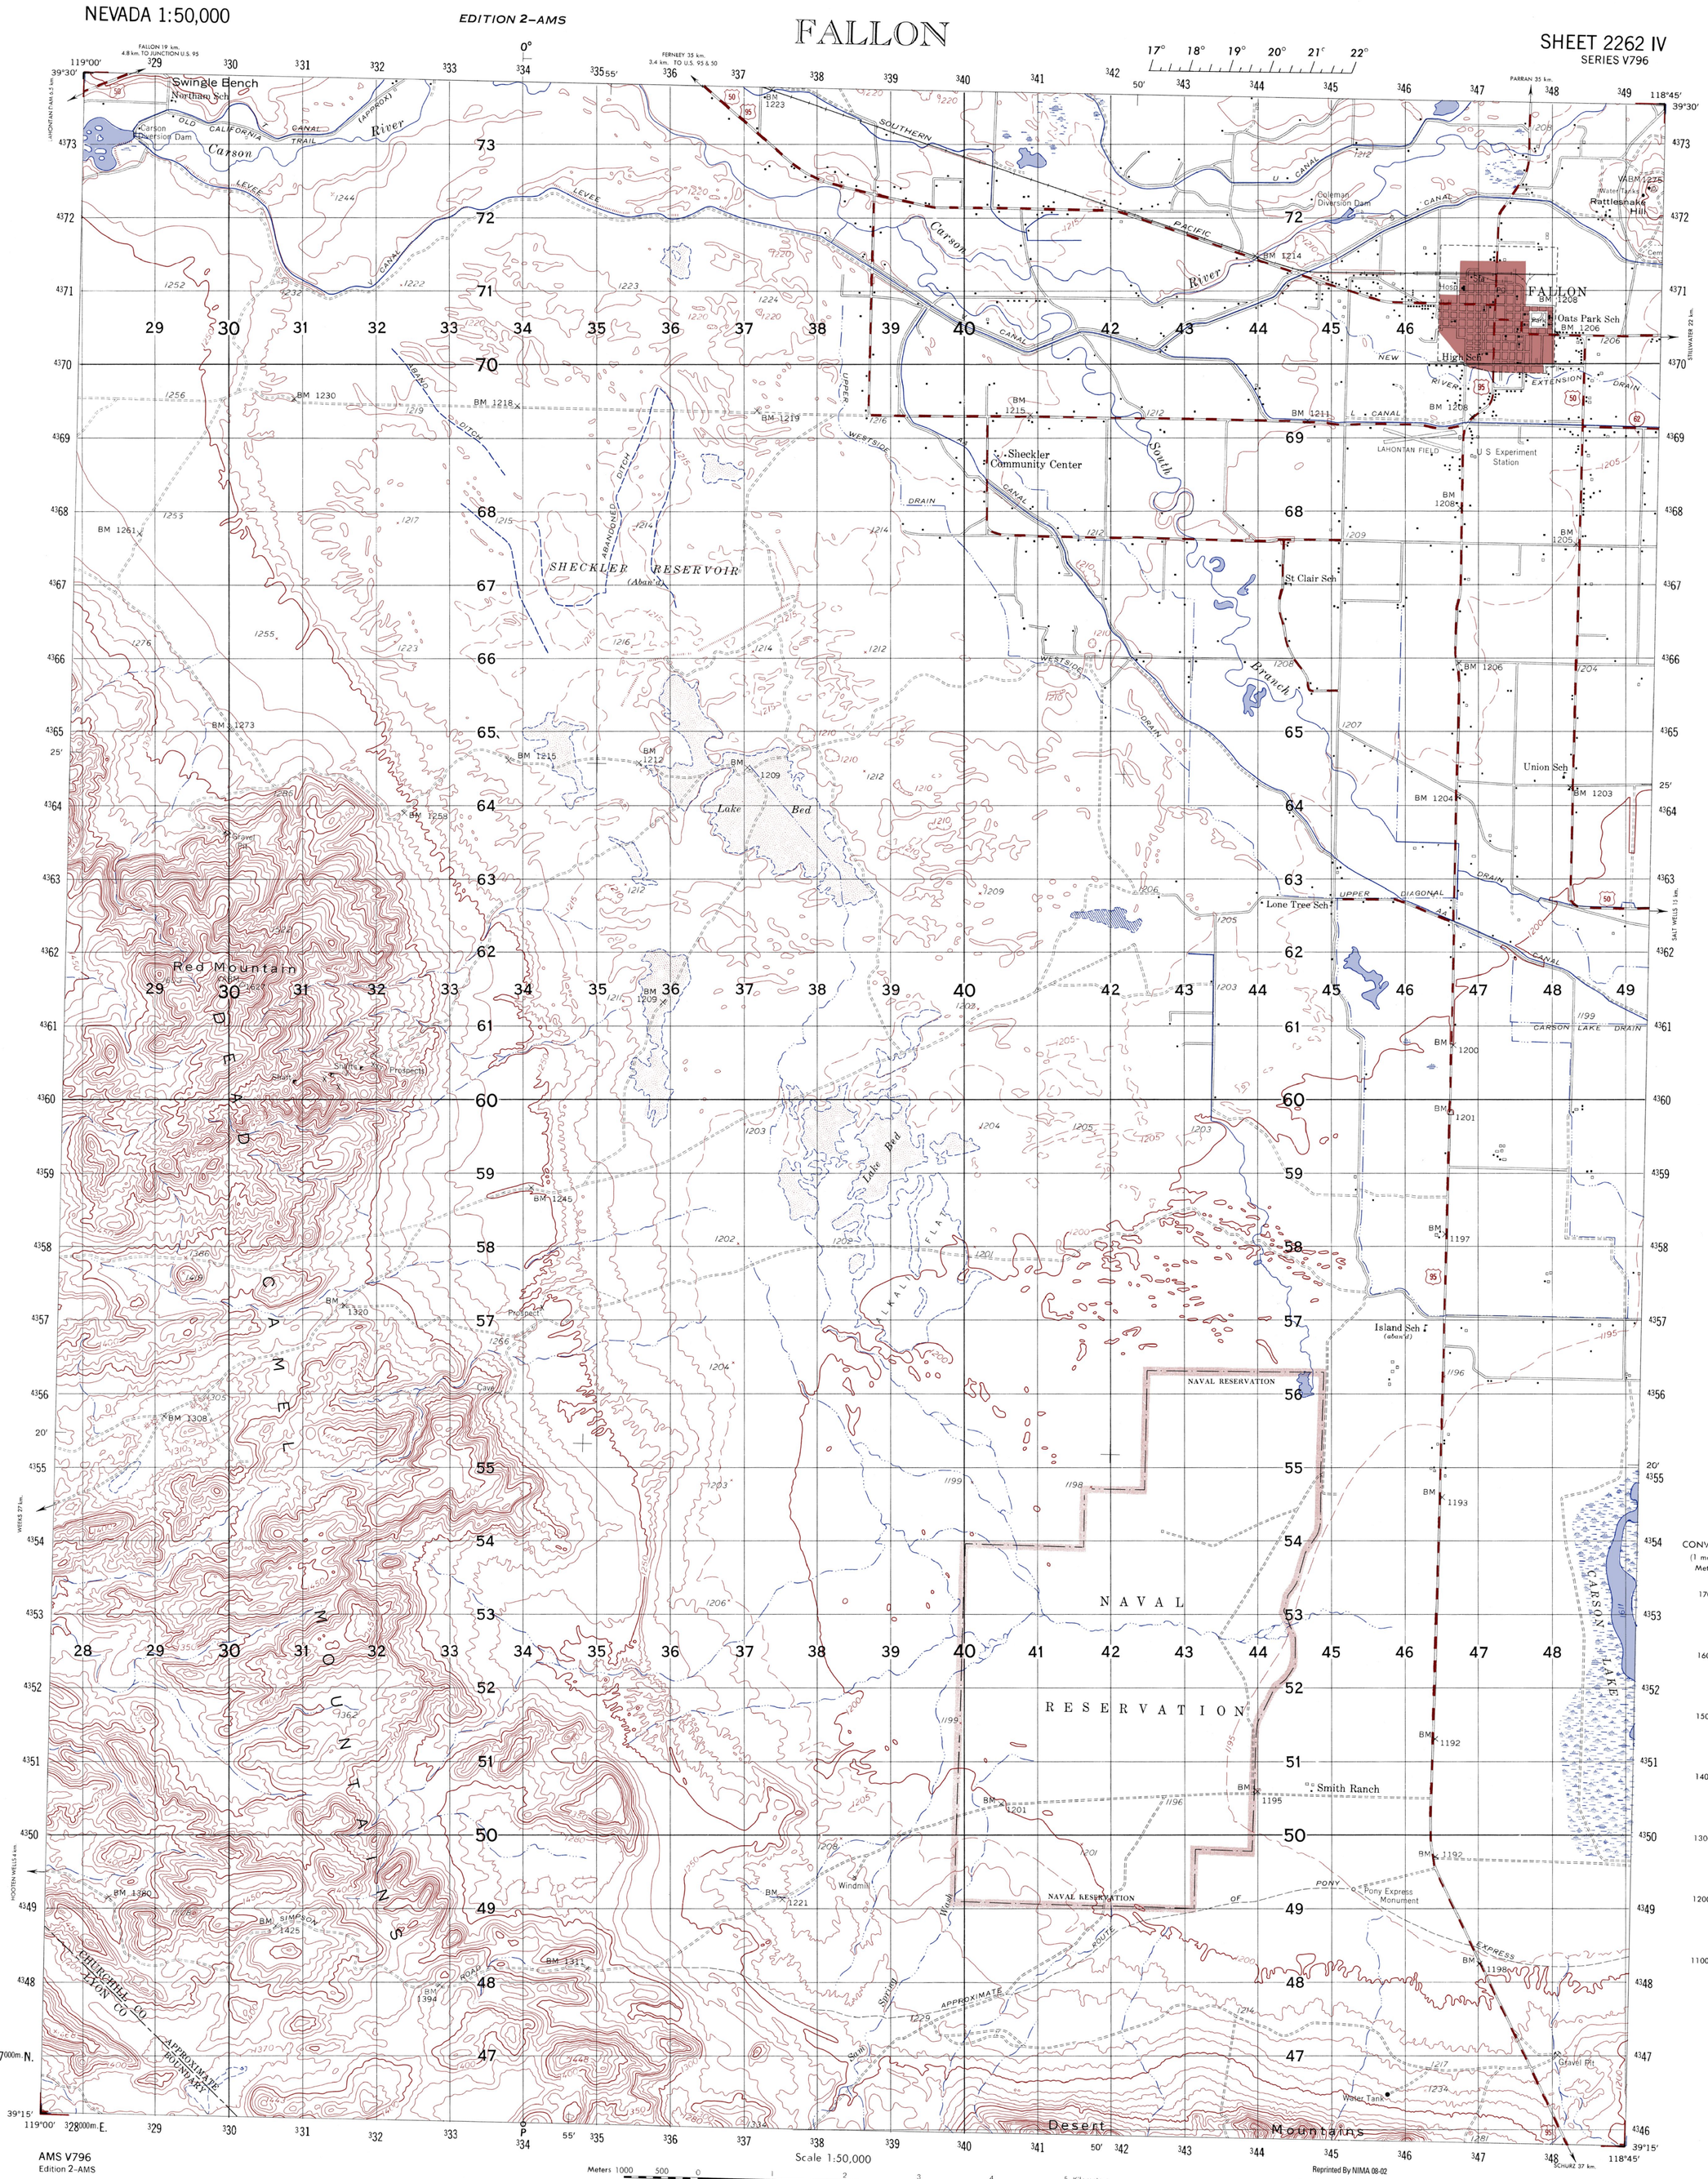

AMS V796
Edition 2-AMS

Scale 1:50,000

Reprinted By NIMA 08-02

Prepared by the Army Map Service (GE), Corps of Engineers, U.S. Army, Washington, D.C. Copied in 1952 from Nevada, 1:62,500, USGS, Fallon, 1951. Original map compiled by U.S. Geological Survey. Topography by photogrammetric (multiplex) methods, and by plane-table methods, 1951. Aerial photographs taken 1947. Horizontal and vertical control by USGS and USC&GS. This map complies with the national standard map accuracy requirements. Map field checked, 1951.

LEGEND

Tint indicates built-up areas in which only landmark buildings are shown

ROAD DATA 1951

In developed areas, only through roads are classified

Hard surface, heavy duty road, four or more lanes wide — 4 LANES | 6 LANES
Hard surface, heavy duty road: Two lanes wide; Three lanes wide — 3 LANES
Hard surface, medium duty road, four or more lanes wide — 4 LANES | 6 LANES
Hard surface, medium duty road: Two lanes wide; Three lanes wide — 3 LANES
Buildings
Barns, sheds, greenhouses, stadiums, etc.
Standard gauge railroad — Single track | Double track
Narrow gauge railroad
Railroad in street
Carline
National boundary
State boundary (with monument)
County boundary
County subdivision boundary
Corporate limits
Military reservation boundary — MIL. RES.

Improved light duty road, street
Unimproved dirt road
Trail
Route markers: Federal; State — 19 — 476
Horizontal control point
Bench mark, monumented — BM ×792
Bench mark, non-monumented — ×431
Spot elevation in meters: Checked; Unchecked — ×168 — ×168
Woods or brushwood
Vineyard; Orchard
Intermittent lake
Intermittent stream; Dam
Swamp, marsh
Rapids; Falls
Large rapids; Large falls

Meters 1000 500 0 1 2 3 4 5 Kilometers
1 ½ 0 1 2 3 Statute Miles
1 ½ 0 1 2 3 Nautical Miles

ELEVATIONS IN METERS

CONTOUR INTERVAL 10 METERS
SUPPLEMENTARY CONTOURS 5 METERS
VERTICAL DATUM: SEA LEVEL DATUM OF 1929

TRANSVERSE MERCATOR PROJECTION
HORIZONTAL DATUM: 1927 NORTH AMERICAN DATUM

BLACK NUMBERED LINES INDICATE THE 1,000 METER UNIVERSAL TRANSVERSE MERCATOR GRID, ZONE 11

THE LAST THREE DIGITS OF THE GRID NUMBERS ARE OMITTED

GRID ZONE DESIGNATION: 11S 100,000 M. SQUARE IDENTIFICATION	TO GIVE A STANDARD REFERENCE ON THIS SHEET TO NEAREST 100 METERS
LP	SAMPLE POINT: UNION SCH 1. Locate first VERTICAL grid line to LEFT of point and read LARGE figures labeling the line either in the top or bottom margin, or on the line itself: 48 Estimate tenths from grid line to point: 1 2. Locate first HORIZONTAL grid line BELOW point and read LARGE figures labeling the line either in the left or right margin, or on the line itself: 64 Estimate tenths from grid line to point: 3
IGNORE the SMALLER figures of any grid number; these are for finding the full coordinates. Use ONLY the LARGER figures of the grid number; example: 4347000	SAMPLE REFERENCE: 481643 If reporting beyond 100,000 meters or if sheet bears an overlapping grid, prefix 100,000 Meter Square Identification, as: LP481643 If reporting beyond 18° in any direction, prefix Grid Zone Designation as: 11SLP481643

USERS SHOULD REFER CORRECTIONS, ADDITIONS, AND COMMENTS TO THE NIMA OPERATIONAL HELP DESK: 1-800-455-0899; COMMERCIAL 314-263-4864; DSN 693-4864; OR WRITE TO: DIRECTOR, NATIONAL IMAGERY AND MAPPING AGENCY, ATTN.: ES, MAIL STOP L-88, 4600 SANGAMORE ROAD, BETHESDA, MD 20816-5003.

GN
1°11′ OR 21 MILS
19°15′ OR 342 MILS

APPROXIMATE MEAN DECLINATION 1951
FOR CENTER OF SHEET
ANNUAL MAGNETIC CHANGE 2′ WESTERLY

Use diagram only to obtain numerical values. To determine magnetic north line, connect the pivot point "P" on the south edge of the map with the value of the angle between GRID NORTH and MAGNETIC NORTH, as plotted on the degree scale at the north edge of the map.

INDEX TO BOUNDARIES

A. Churchill County
1. Fallon City
B. Lyon County

INDEX TO ADJOINING SHEETS

Soda Lake 2261 III | Stillwater 2263 III
Fallon 2261 IV | Carson Lake 2263 I
Water Reservoir 2261 III | Allen Springs 2261 II

CONVERSION GRAPH
(1 meter = 3.28 feet)
Meters | Feet

FOR SALE BY U. S. GEOLOGICAL SURVEY, DENVER, COLORADO 80225 OR RESTON, VIRGINIA 22092

METRIC CONVERSION OF CONTOURS AND ELEVATIONS 1979

THIS MAP IS RED-LIGHT READABLE

FALLON, NEVADA

NSN 7643014044654
NIMA Ref No. V796X22624

ED. NO. 002